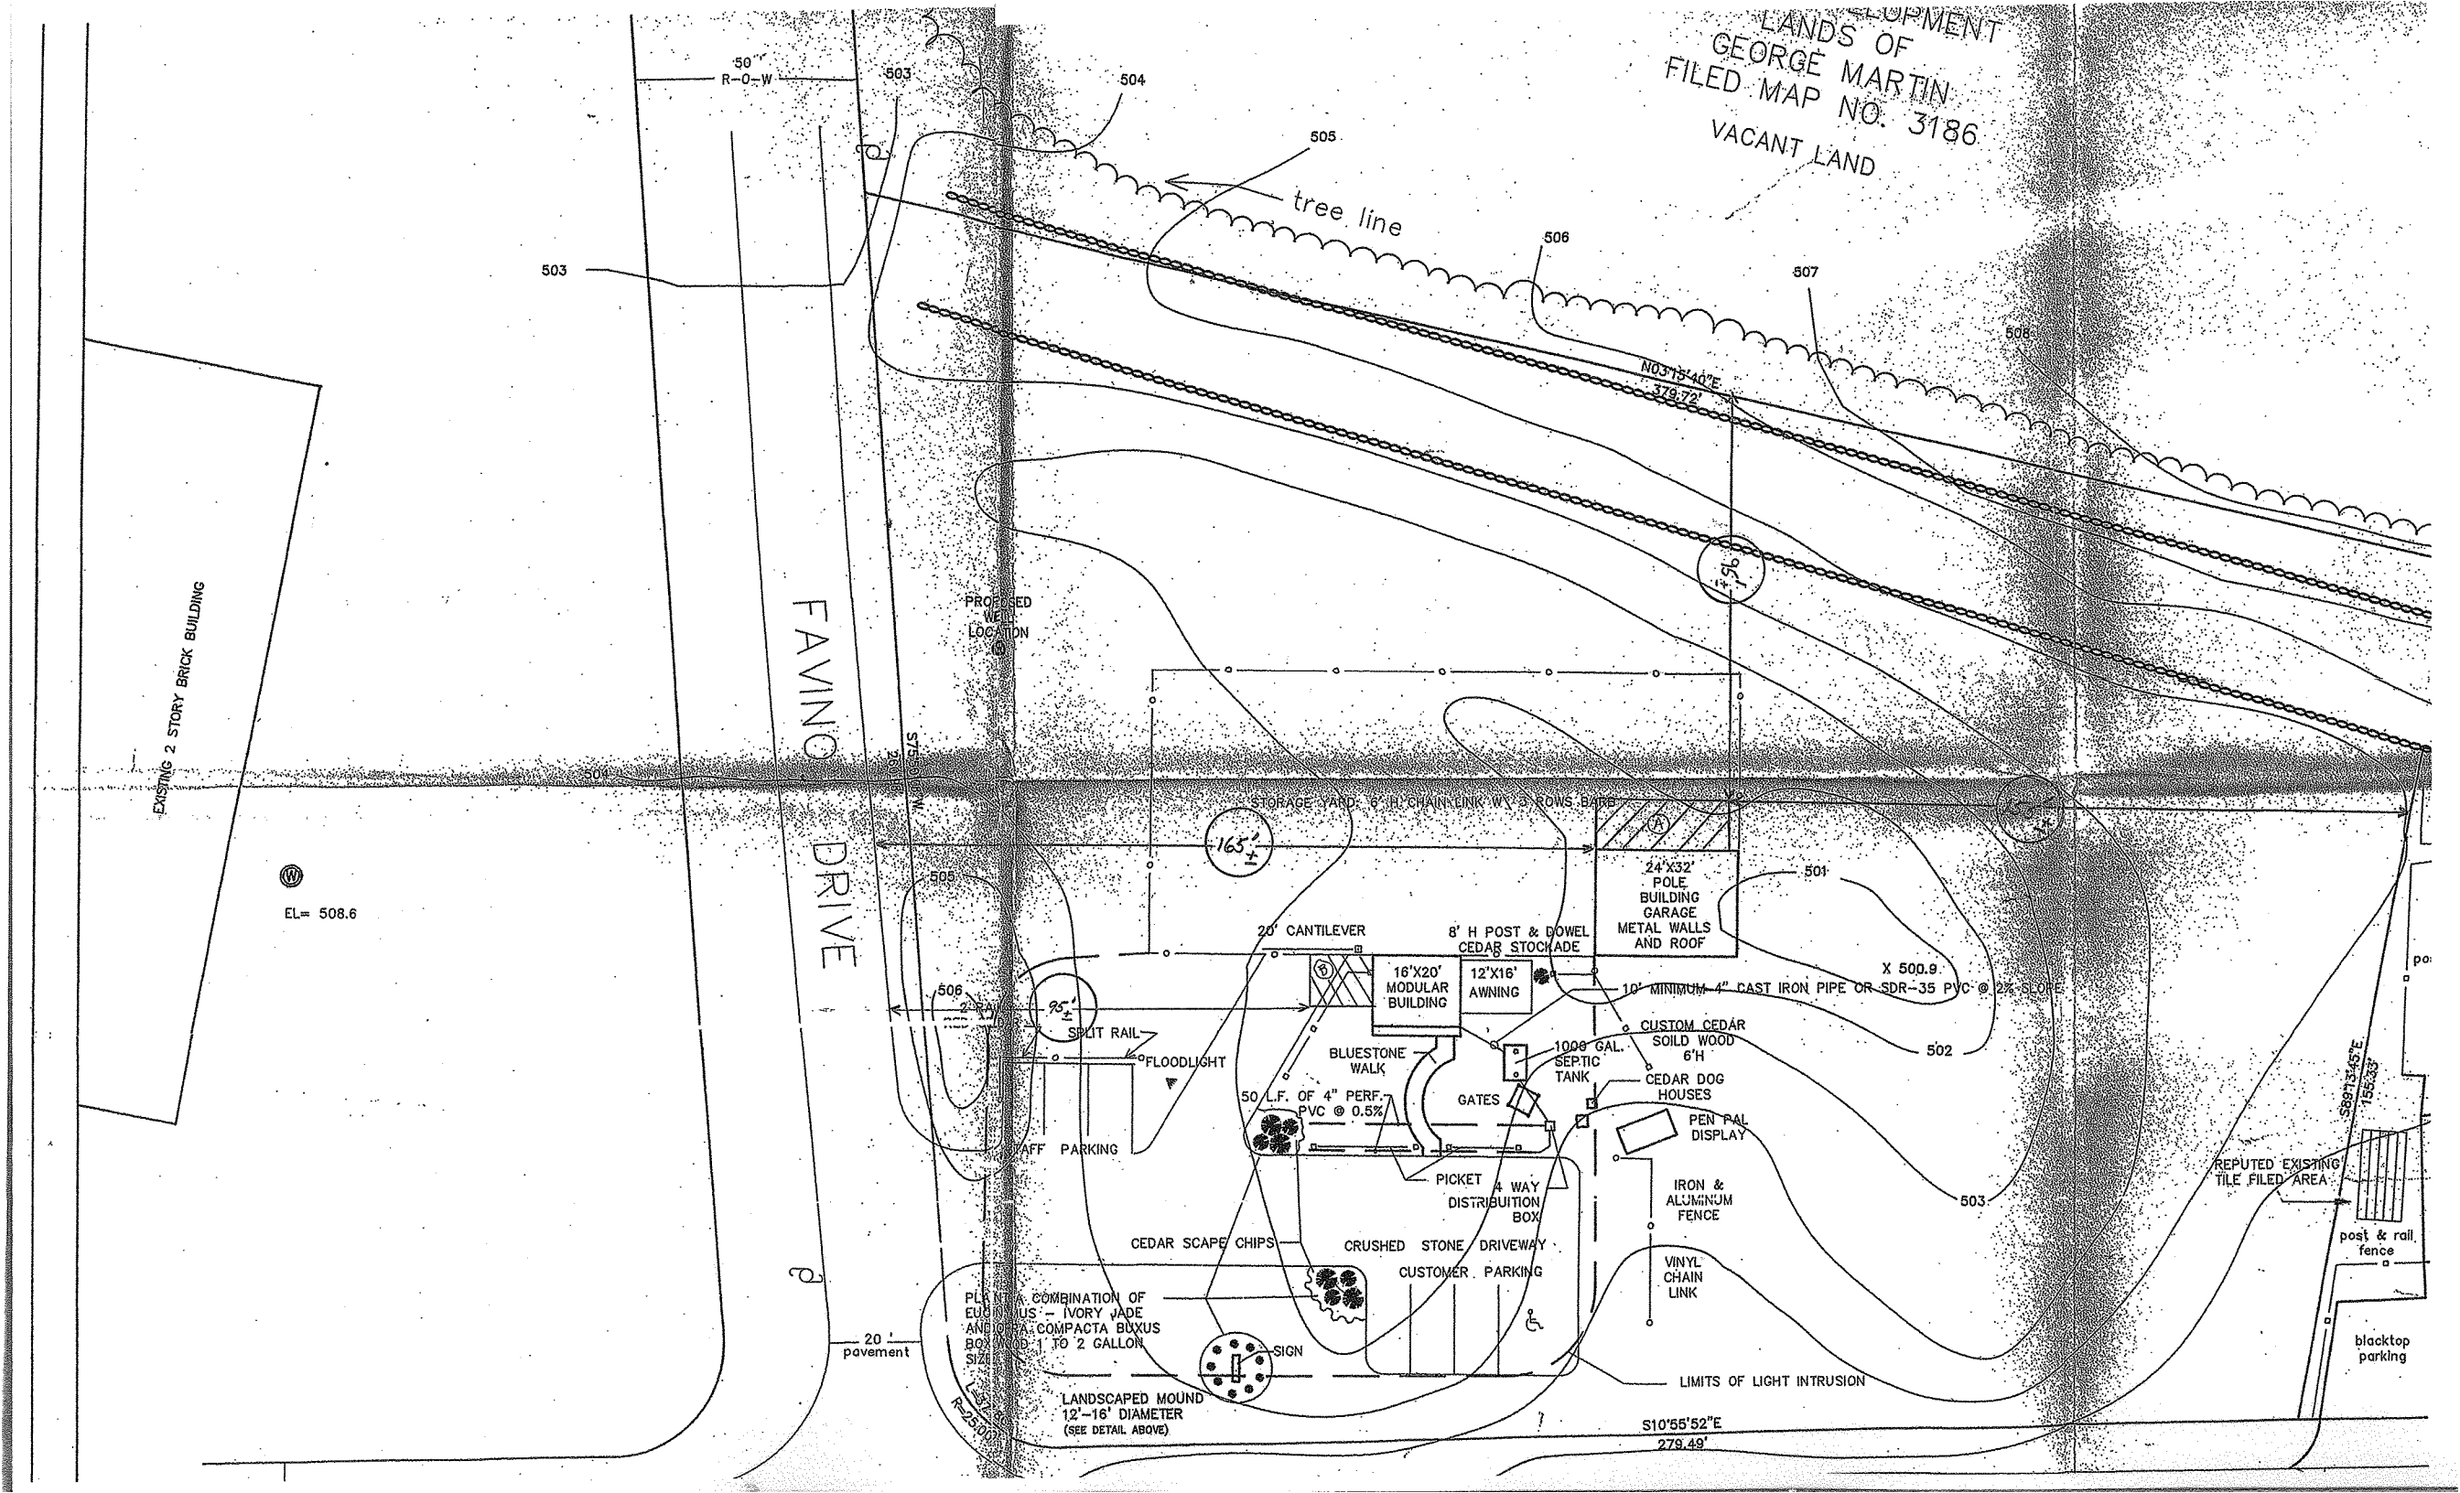

LANDS OF
GEORGE MARTIN
FILED MAP NO. 3186
VACANT LAND
50' R-O-W
503
504
505
tree line
506
507
508
N03°15'40"E
379.72'
EXISTING 2 STORY BRICK BUILDING
FAVINO DRIVE
PROPOSED WELL LOCATION
STORAGE YARD: 6' H CHAIN LINK W/ 3 ROWS BARB
165'±
95'±
EL= 508.6
24'X32' POLE BUILDING GARAGE METAL WALLS AND ROOF
501
20' CANTILEVER
8' H POST & DOWEL CEDAR STOCKADE
16'X20' MODULAR BUILDING
12'X16' AWNING
X 500.9
10' MINIMUM 4" CAST IRON PIPE OR SDR-35 PVC @ 2% SLOPE
502
SPLIT RAIL
FLOODLIGHT
BLUESTONE WALK
1000 GAL. SEPTIC TANK
CUSTOM CEDAR SOILD WOOD 6'H
CEDAR DOG HOUSES
50 L.F. OF 4" PERF. PVC @ 0.5%
GATES
PEN PAL DISPLAY
STAFF PARKING
PICKET
4 WAY DISTRIBUITION BOX
IRON & ALUMINUM FENCE
503
REPUTED EXISTING TILE FILED AREA
S89°13'45"E
155.33'
post & rail fence
CEDAR SCAPE CHIPS
CRUSHED STONE DRIVEWAY
CUSTOMER PARKING
VINYL CHAIN LINK
PLANT A COMBINATION OF EUCINIMUS - IVORY JADE AND OFFA COMPACTA BUXUS BOX WOOD 1 TO 2 GALLON SIZE
SIGN
20' pavement
LIMITS OF LIGHT INTRUSION
blacktop parking
LANDSCAPED MOUND 12'-16' DIAMETER (SEE DETAIL ABOVE)
S10°55'52"E
279.49'