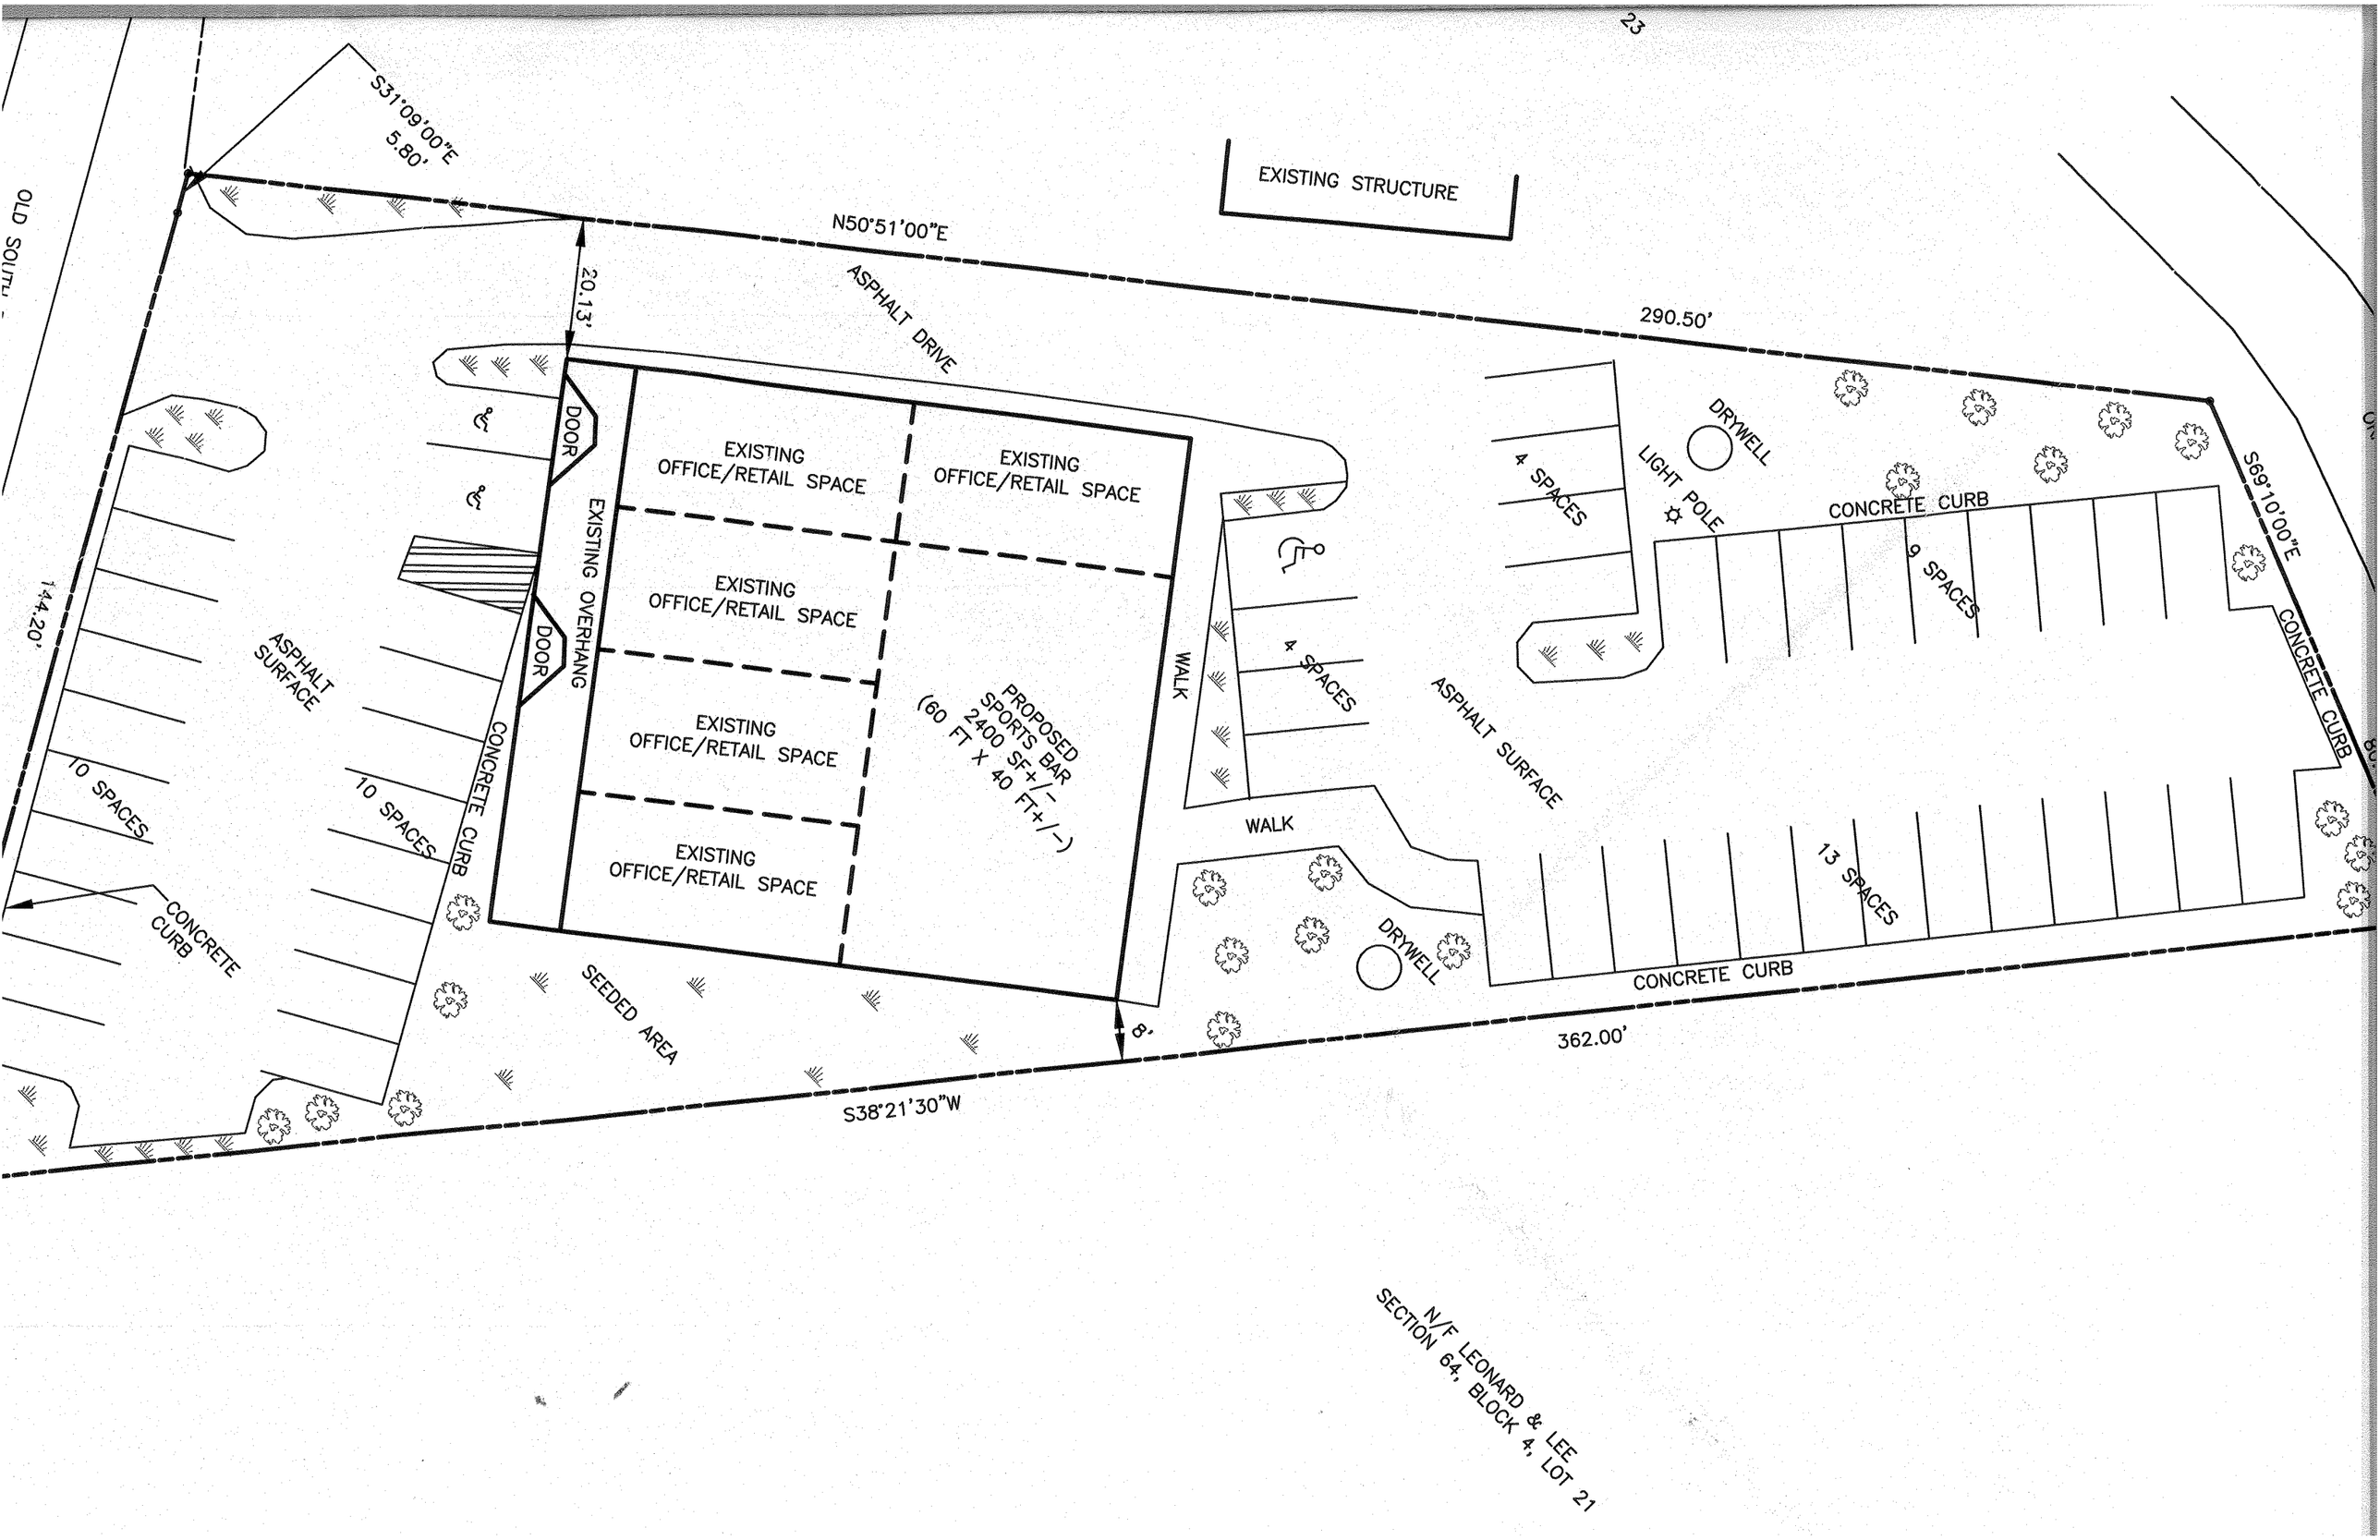
S31°09'00"E
5.80'
OLD SOUTH
EXISTING STRUCTURE
N50°51'00"E
20.13'
ASPHALT DRIVE
290.50'
DOOR
EXISTING OFFICE/RETAIL SPACE
EXISTING OFFICE/RETAIL SPACE
EXISTING OFFICE/RETAIL SPACE
EXISTING OFFICE/RETAIL SPACE
EXISTING OFFICE/RETAIL SPACE
EXISTING OVERHANG
DOOR
PROPOSED SPORTS BAR 2400 SF+/- (60 FT X 40 FT+/-)
WALK
4 SPACES
4 SPACES
ASPHALT SURFACE
DRYWELL
LIGHT POLE
CONCRETE CURB
9 SPACES
S69°10'00"E
CONCRETE CURB
144.20'
ASPHALT SURFACE
10 SPACES
10 SPACES
CONCRETE CURB
CONCRETE CURB
WALK
13 SPACES
DRYWELL
CONCRETE CURB
SEEDED AREA
8'
362.00'
S38°21'30"W
N/F LEONARD & LEE
SECTION 64, BLOCK 4, LOT 21