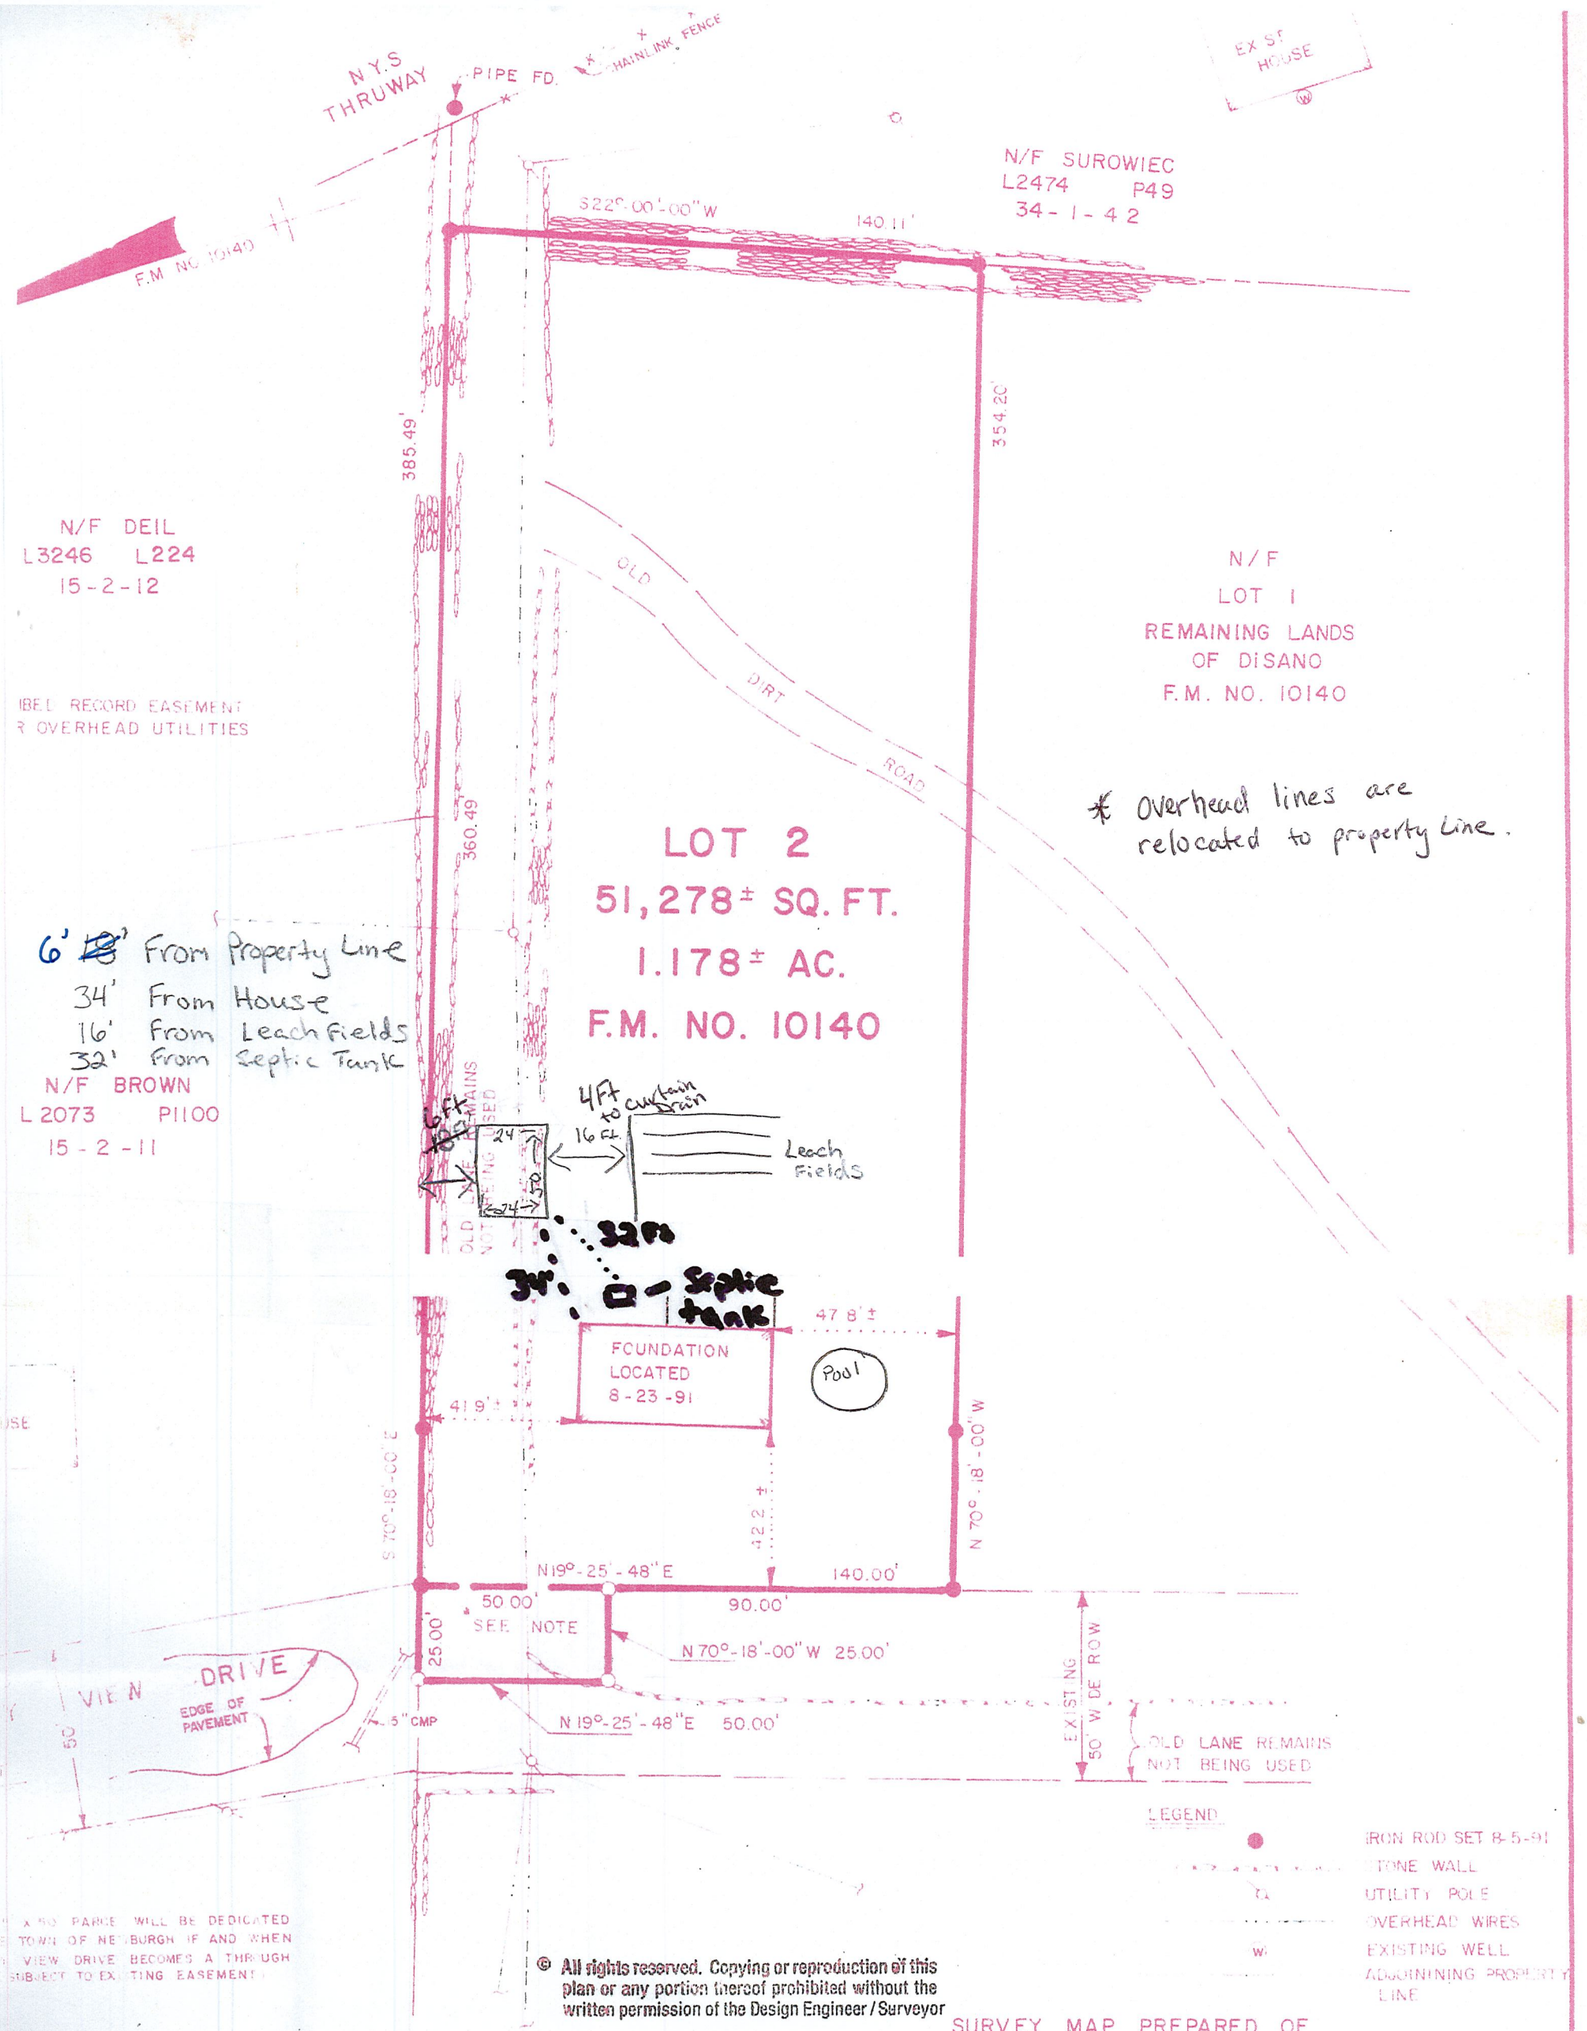

© All rights reserved. Copying or reproduction of this plan or any portion thereof prohibited without the written permission of the Design Engineer / Surveyor

X NO PARCEL WILL BE DEDICATED
TOWN OF NEWBURGH IF AND WHEN
VIEW DRIVE BECOMES A THRUGH
SUBJECT TO EXISTING EASEMENT

ATION
ERTIFY TO THE PARTIES OF
LISTED BELOW THAT THIS MAP
E RESULTS OF AN ACTUAL FIELD
OMPLETED ON AUG. 23, 1991.

N FINE
ETTINA DISANO
ER SAVINGS BANK, ITS
OCESSORS AND/OR ASSIGNS
E COMPANY OF MINNESOTA

NOTES

UNAUTHORIZED ALTERATION OR ADDITION TO A SURVEY MAP BEARING A LICENSED LAND SURVEYORS SEAL IS A VIOLATION OF SECTION 7209, SUBDIVISION 2, OF THE NEW YORK STATE EDUCATION LAW.

ONLY COPIES FROM THE ORIGINAL OF THIS SURVEY MARKED WITH AN ORIGINAL OF THE LAND SURVEYORS EMBOSSED SEAL SHALL BE CONSIDERED TO BE VALID TRUE COPIES.

CERTIFICATIONS INDICATED HEREON SIGNIFY THAT THIS SURVEY WAS PREPARED IN ACCORDANCE WITH THE EXISTING CODE OF PRACTICE FOR LAND SURVEYS ADOPTED BY THE NEW YORK STATE ASSOCIATION OF PROFESSIONAL LAND SURVEYORS. SAID CERTIFICATIONS SHALL RUN ONLY TO THE PERSON FROM WHOM THE SURVEY IS PREPARED, AND ON HIS BEHALF TO THE TITLE COMPANY, GOVERNMENTAL AGENCY AND LENDING INSTITUTION. CERTIFICATIONS ARE NOT TRANSFERABLE TO ADDITIONAL INSTITUTIONS OR SUBSEQUENT OWNERS.

THIS SURVEY IS SUBJECT TO ANY FINDINGS OF A TITLE SEARCH.

SUBSURFACE STRUCTURES AND UTILITIES WHICH WERE NOT VISIBLE AT THE TIME OF SURVEY HAVE NOT BEEN SHOWN.

BEING LOT 2 AS SHOWN ON A MAP ENTITLED "SUBDIVISION PREPARED FOR LANDS OF DiSANO" FILED IN THE ORANGE COUNTY CLERKS OFFICE ON 2-6-91 AS FILED MAP NO. 10140.

SURVEY MAP PREPARED OF

LOT 2

F.M. NO. 10140

TOWN OF NEWBURGH — ORANGE COUNTY, NEW YORK

· REVISIONS ·
9/4/91 - CHANGED LOT NO (REMAIN. LANDS)

· NEW YORK STATE ·

GRAY, RAILING & HEINSMAN
ENGINEERING & SURVEYING, P.C.
TRIAD PROFESSIONAL PARK
186 ROUTE 9
WAPPINGERS FALLS, NEW YORK
(914) 297-9435 (914) 297-4775

DATE	SCALE	DRAWN BY	CHECKED BY