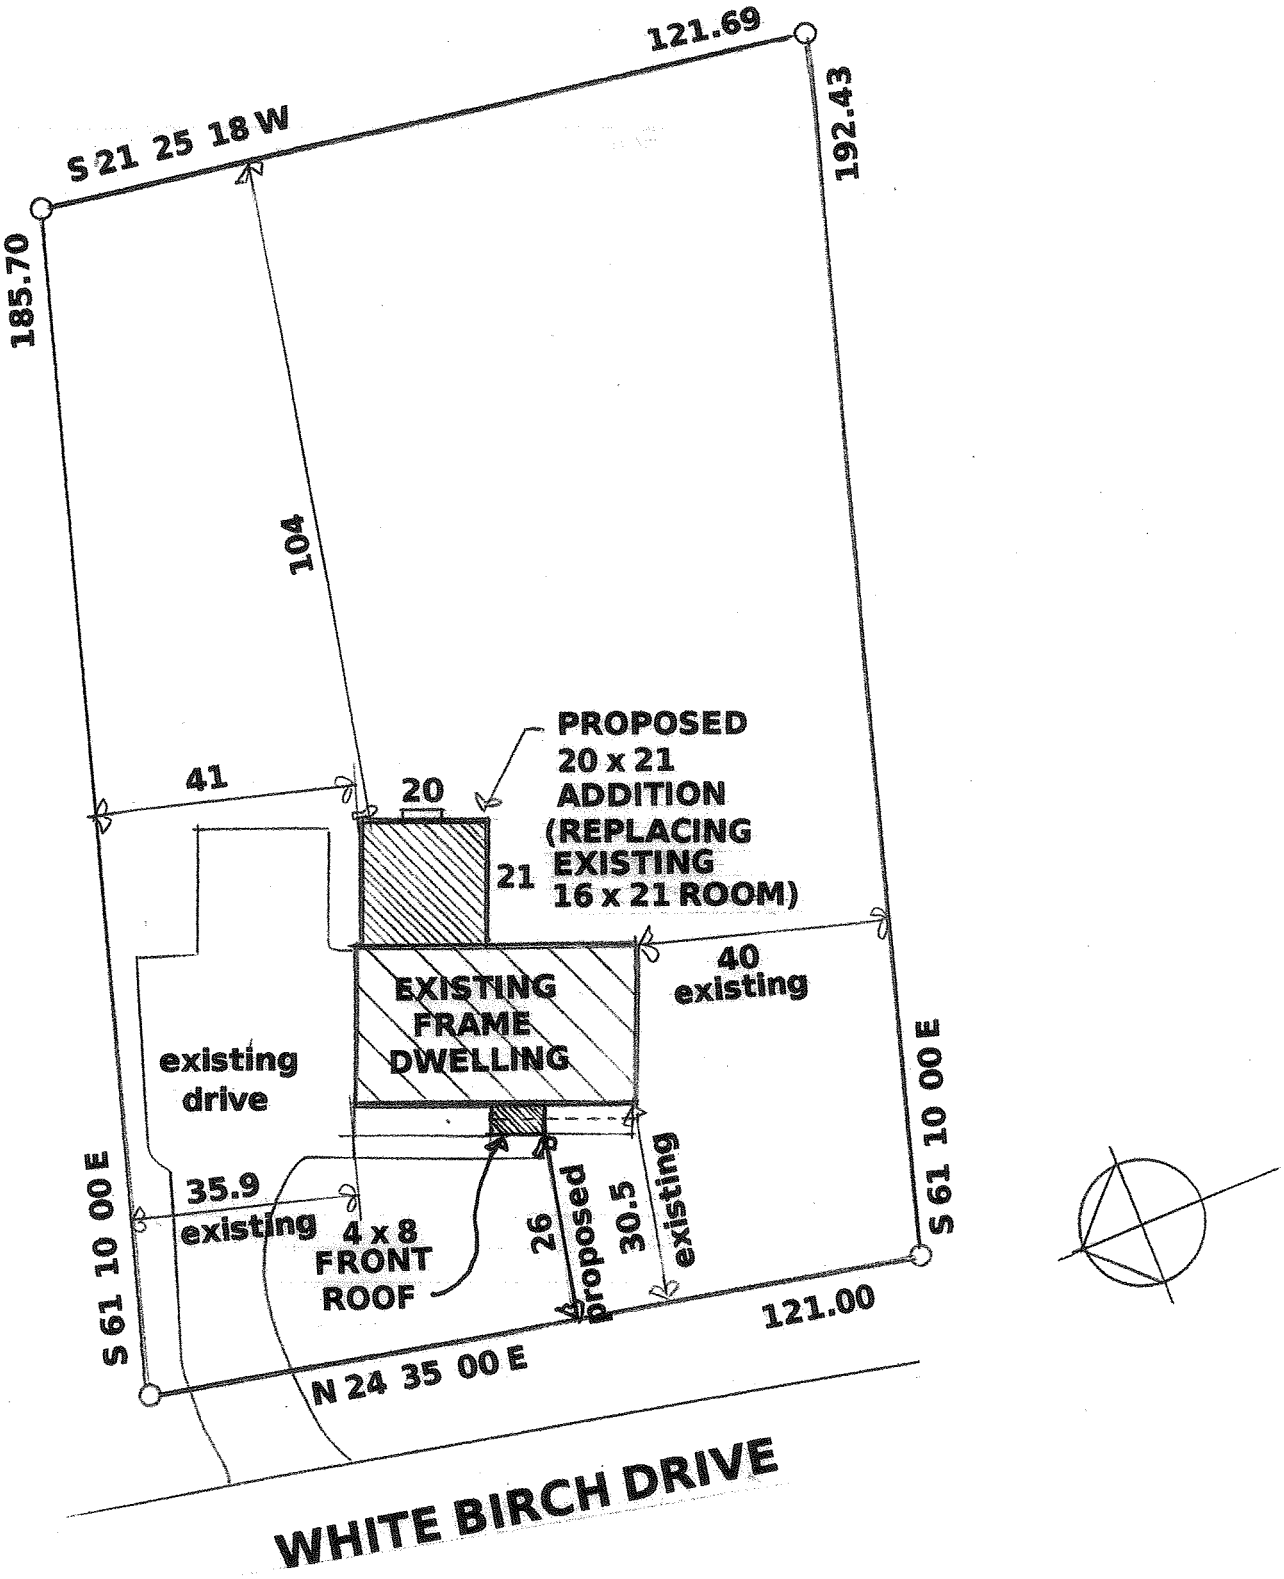

PLOT PLAN

SCALE: 1 inch = 30 feet

PROPOSED ADDITION & ALTERATIONS TO THE

FALCETANO RESIDENCE

2 WHITE BIRCH DRIVE NEWBURGH, NY