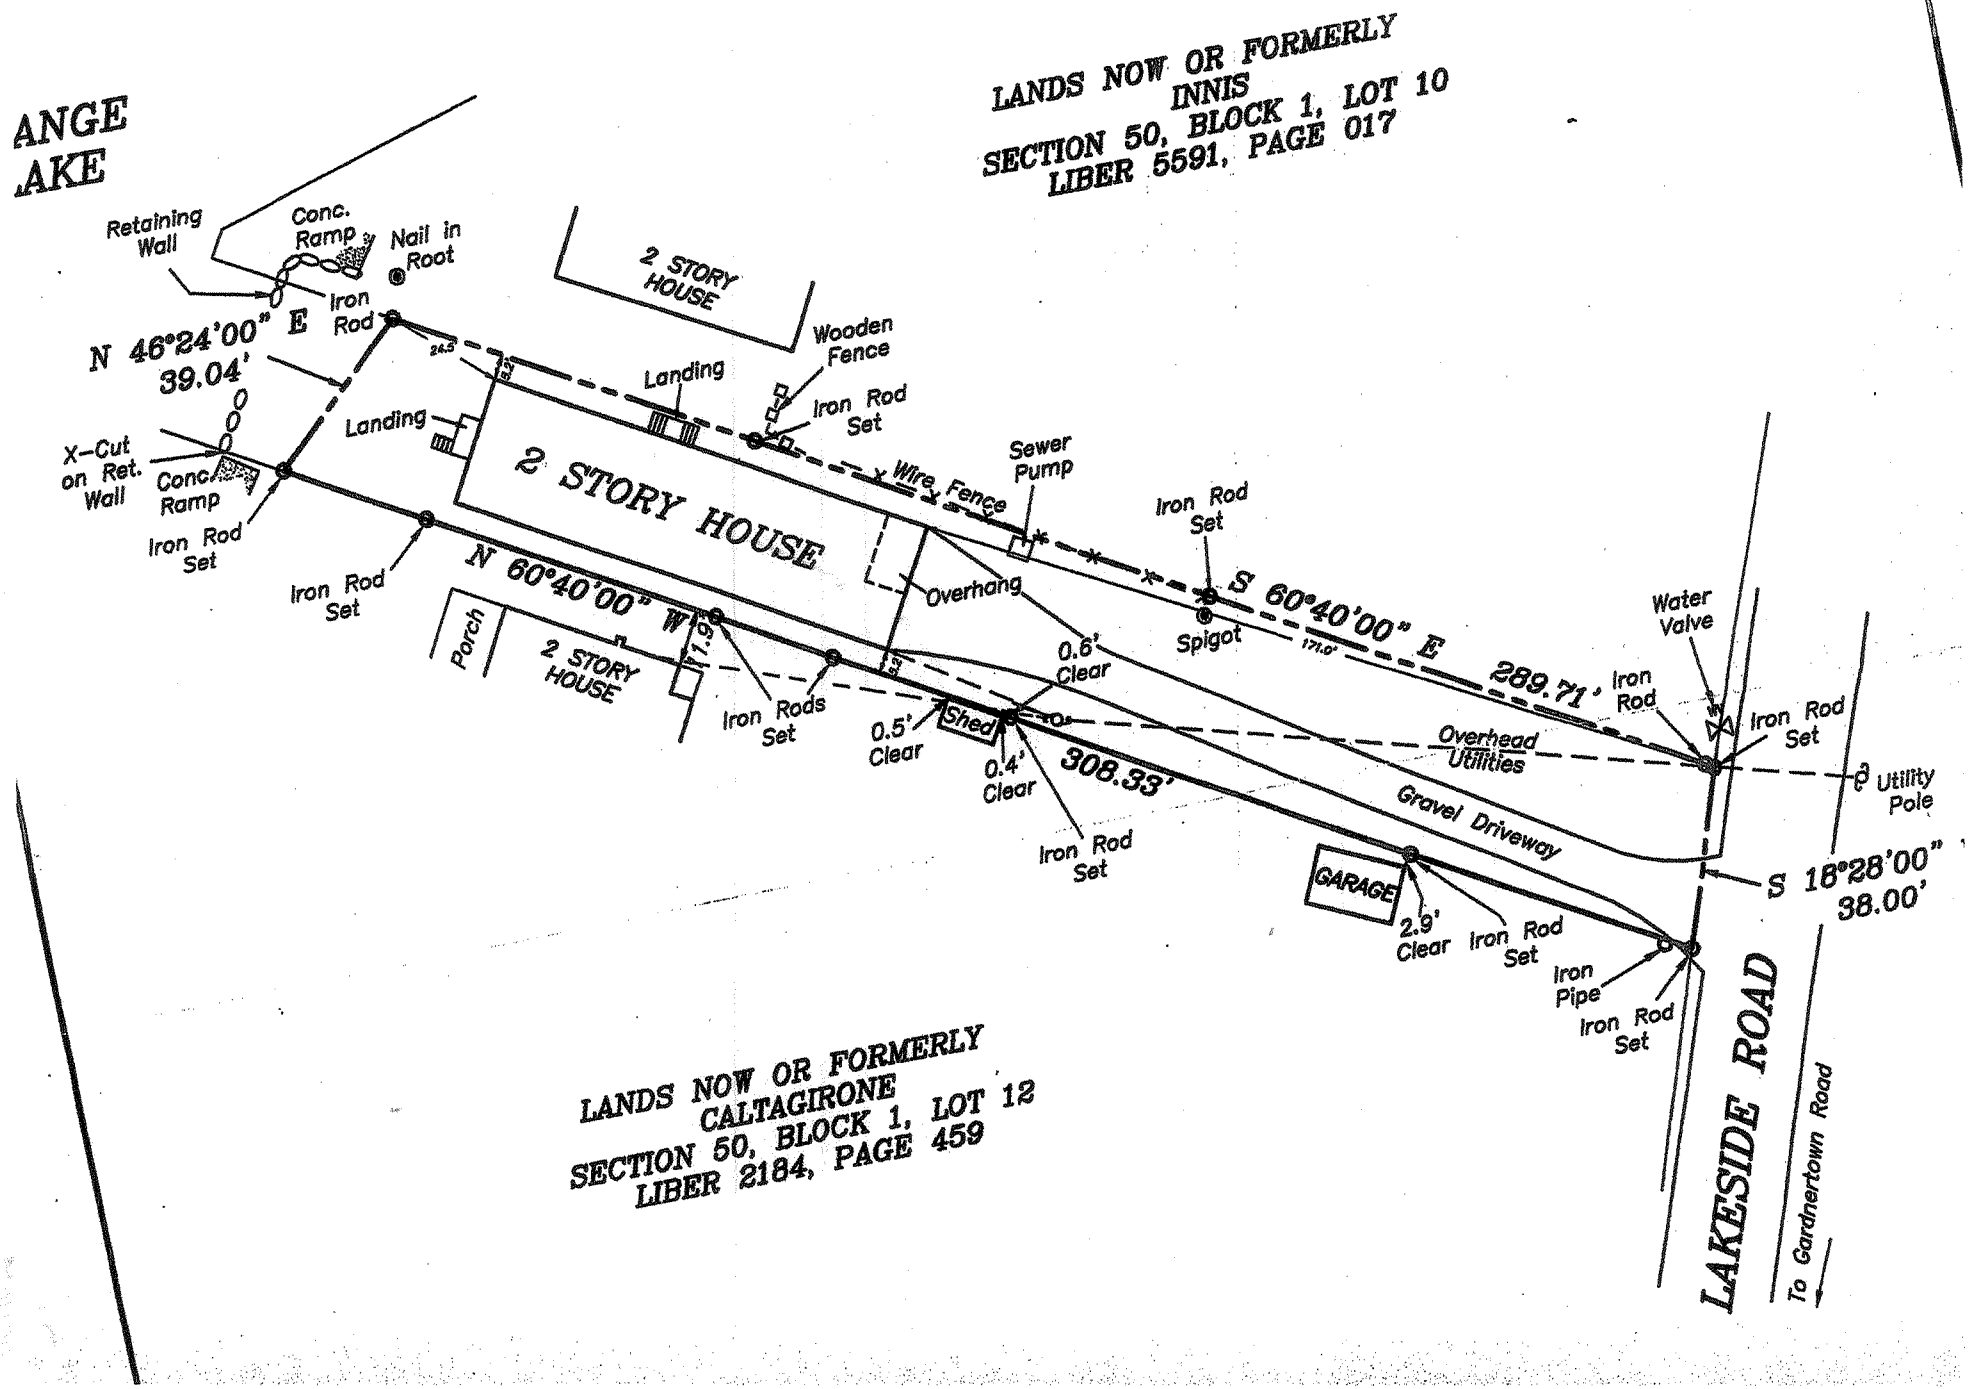
ANGE
AKE
LANDS NOW OR FORMERLY
INNIS
SECTION 50, BLOCK 1, LOT 10
LIBER 5591, PAGE 017
Retaining Wall
Conc. Ramp
Nail in Root
Iron Rod
N 46°24'00" E
39.04'
X-Cut on Ret. Wall
Conc. Ramp
Iron Rod Set
Iron Rod Set
Landing
Landing
2 STORY HOUSE
2 STORY HOUSE
Wooden Fence
Iron Rod Set
Wire Fence
Sewer Pump
Iron Rod Set
N 60°40'00" W
Porch
2 STORY HOUSE
Iron Rods Set
Overhang
0.6' Clear
0.5' Clear
Shed
0.4' Clear
Iron Rod Set
S 60°40'00" E
Spigot
289.71'
308.33'
Overhead Utilities
Gravel Driveway
GARAGE
2.9' Clear
Iron Rod Set
Iron Pipe
Iron Rod Set
Iron Rod
Water Valve
Iron Rod Set
Utility Pole
S 18°28'00"
38.00'
LAKESIDE ROAD
To Gardnertown Road
LANDS NOW OR FORMERLY
CALTAGIRONE
SECTION 50, BLOCK 1, LOT 12
LIBER 2184, PAGE 459