ZONE B
ZONE R-3

LANDS N/F
FENDARDEN ASSOC.
T.M. #20-2-41.4

S63°19'12"E 483.77'

LANDS N/F
ZANES & GIANNETTA
T.M. #26-7-7

N12°35'07"E 186.47'

ZONE R-3
ZONE B

N65°05'13"W 497.01'

LANDS N/F
CUTRONE, FELICELLO & GERONTINE
T.M. #20-2-39

15'
30'
341'

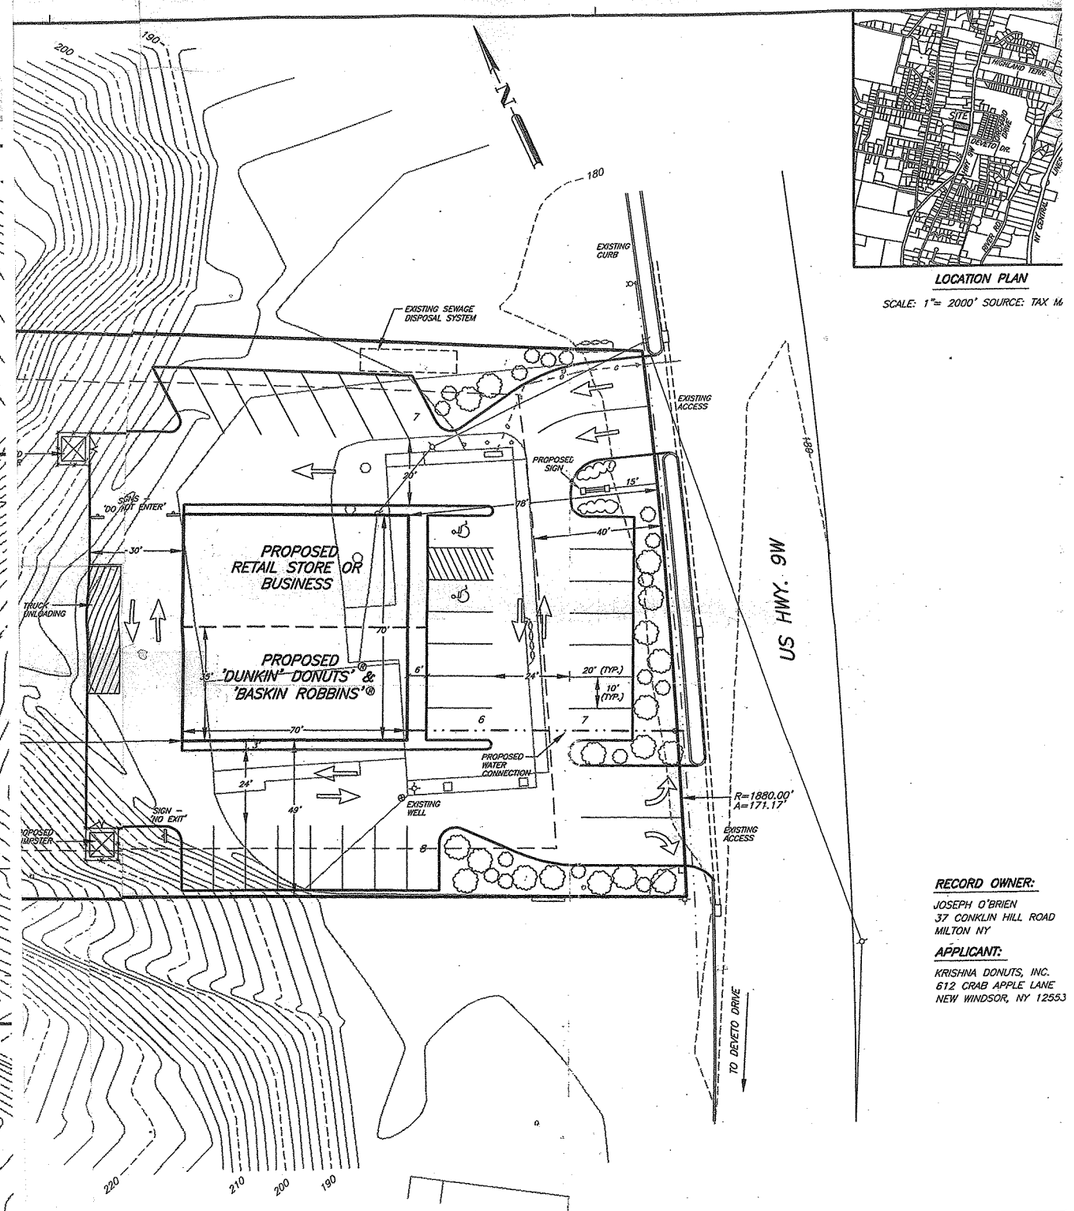

LOCATION PLAN

SCALE: 1"= 2000' SOURCE: TAX M

RECORD OWNER:

JOSEPH O'BRIEN
37 CONKLIN HILL ROAD
MILTON NY

APPLICANT:

KRISHNA DONUTS, INC.
612 CRAB APPLE LANE
NEW WINDSOR, NY 12553

LEGEND

- EXISTING STONE WALL
- EXISTING GAS MAIN
- EXISTING HYDRANT & WATER MAIN
- EXISTING LIGHT POLE
- EXISTING UTILITY POLE
- EXISTING STORM DRAINAGE

NOTES:

1. T.M. #20-2-40
2. AREA: 2.01± AC.
3. ZONE: B (BUSINESS DISTRICT)
4. METES AND BOUNDS, EXISTING FEATURES AND TOPOG INFORMATION TAKEN FROM A PLAN ENTITLED: 'SURVE TOPOGRAPHY PREPARED FOR AIR & WATER OF ORAN INC. MICHAEL O'BRIEN, SR.' AS PREPARED BY: DENN WALDEN P.L.S. ON MARCH 21, 2001.
5. WATER SUPPLY – TOWN OF NEWBURGH
6. SEWAGE DISPOSAL – EXISTING SYSTEM

PARKING:

'DUNKIN' DONUTS' – 1 PER. 4 SEATS, 24 SEAT PROP
RETAIL STORE (35'x70') = 2450 SF – 1 PER 150
TOTAL REQUIRED: 23 SPACES, PRO

TABLE OF MINIMUM DIMENSIONS

ZONE: B (BUSINESS DISTRICT)

	REQUIRED	PROPOSED
LOT AREA	15,000 SF	87,408± SF
LOT FRONTAGE	100'	171'
LOT WIDTH	100'	172'
LOT DEPTH	125'	497'
FRONT YARD	40'	78'
SIDE YARD(S)	15'/30'	49'/103'
REAR YARD	30'	341'
MAX. BUILDING HEIGHT	35'	35'
MAX. BUILDING COVERAGE OF LOT AREA	40%	--
MAX. LOT COVERAGE	80%	--

2004 Site Plan
Right side

REVISED	NATURE OF REVISION	OK	REVISED	NATURE OF REVISION

CONCEPTUAL PLAN

FOR

KRISHNA DONUTS, INC.

TOWN OF NEWBURGH — ORANGE COUNTY, N

SCALE: 1"= 20' — MARCH 08, 20

SHEET 1 OF 1

NEW YORK STATE LICENSED LAND SURVEYOR — LEWIS A. POWELL, JR. — 47418

DRAWN BY: PM	EUSTANCE & HOROWITZ, P.C.	DWG.#
CHKD BY:	P. O. BOX 42 CINCLEVILLE, NEW YORK 10919	DISK

THORIZED ALTERATION OR ADDITION TO THIS PLAN BEARING A LICENSED
SSIONAL'S SEAL IS A VIOLATION OF SECTION 7209, SUB-DIVISION 2,
IF NEW YORK STATE EDUCATION LAW

2004 Site Plan
Left side