Full Size Site Plan Available for Viewing
At ZBA Office
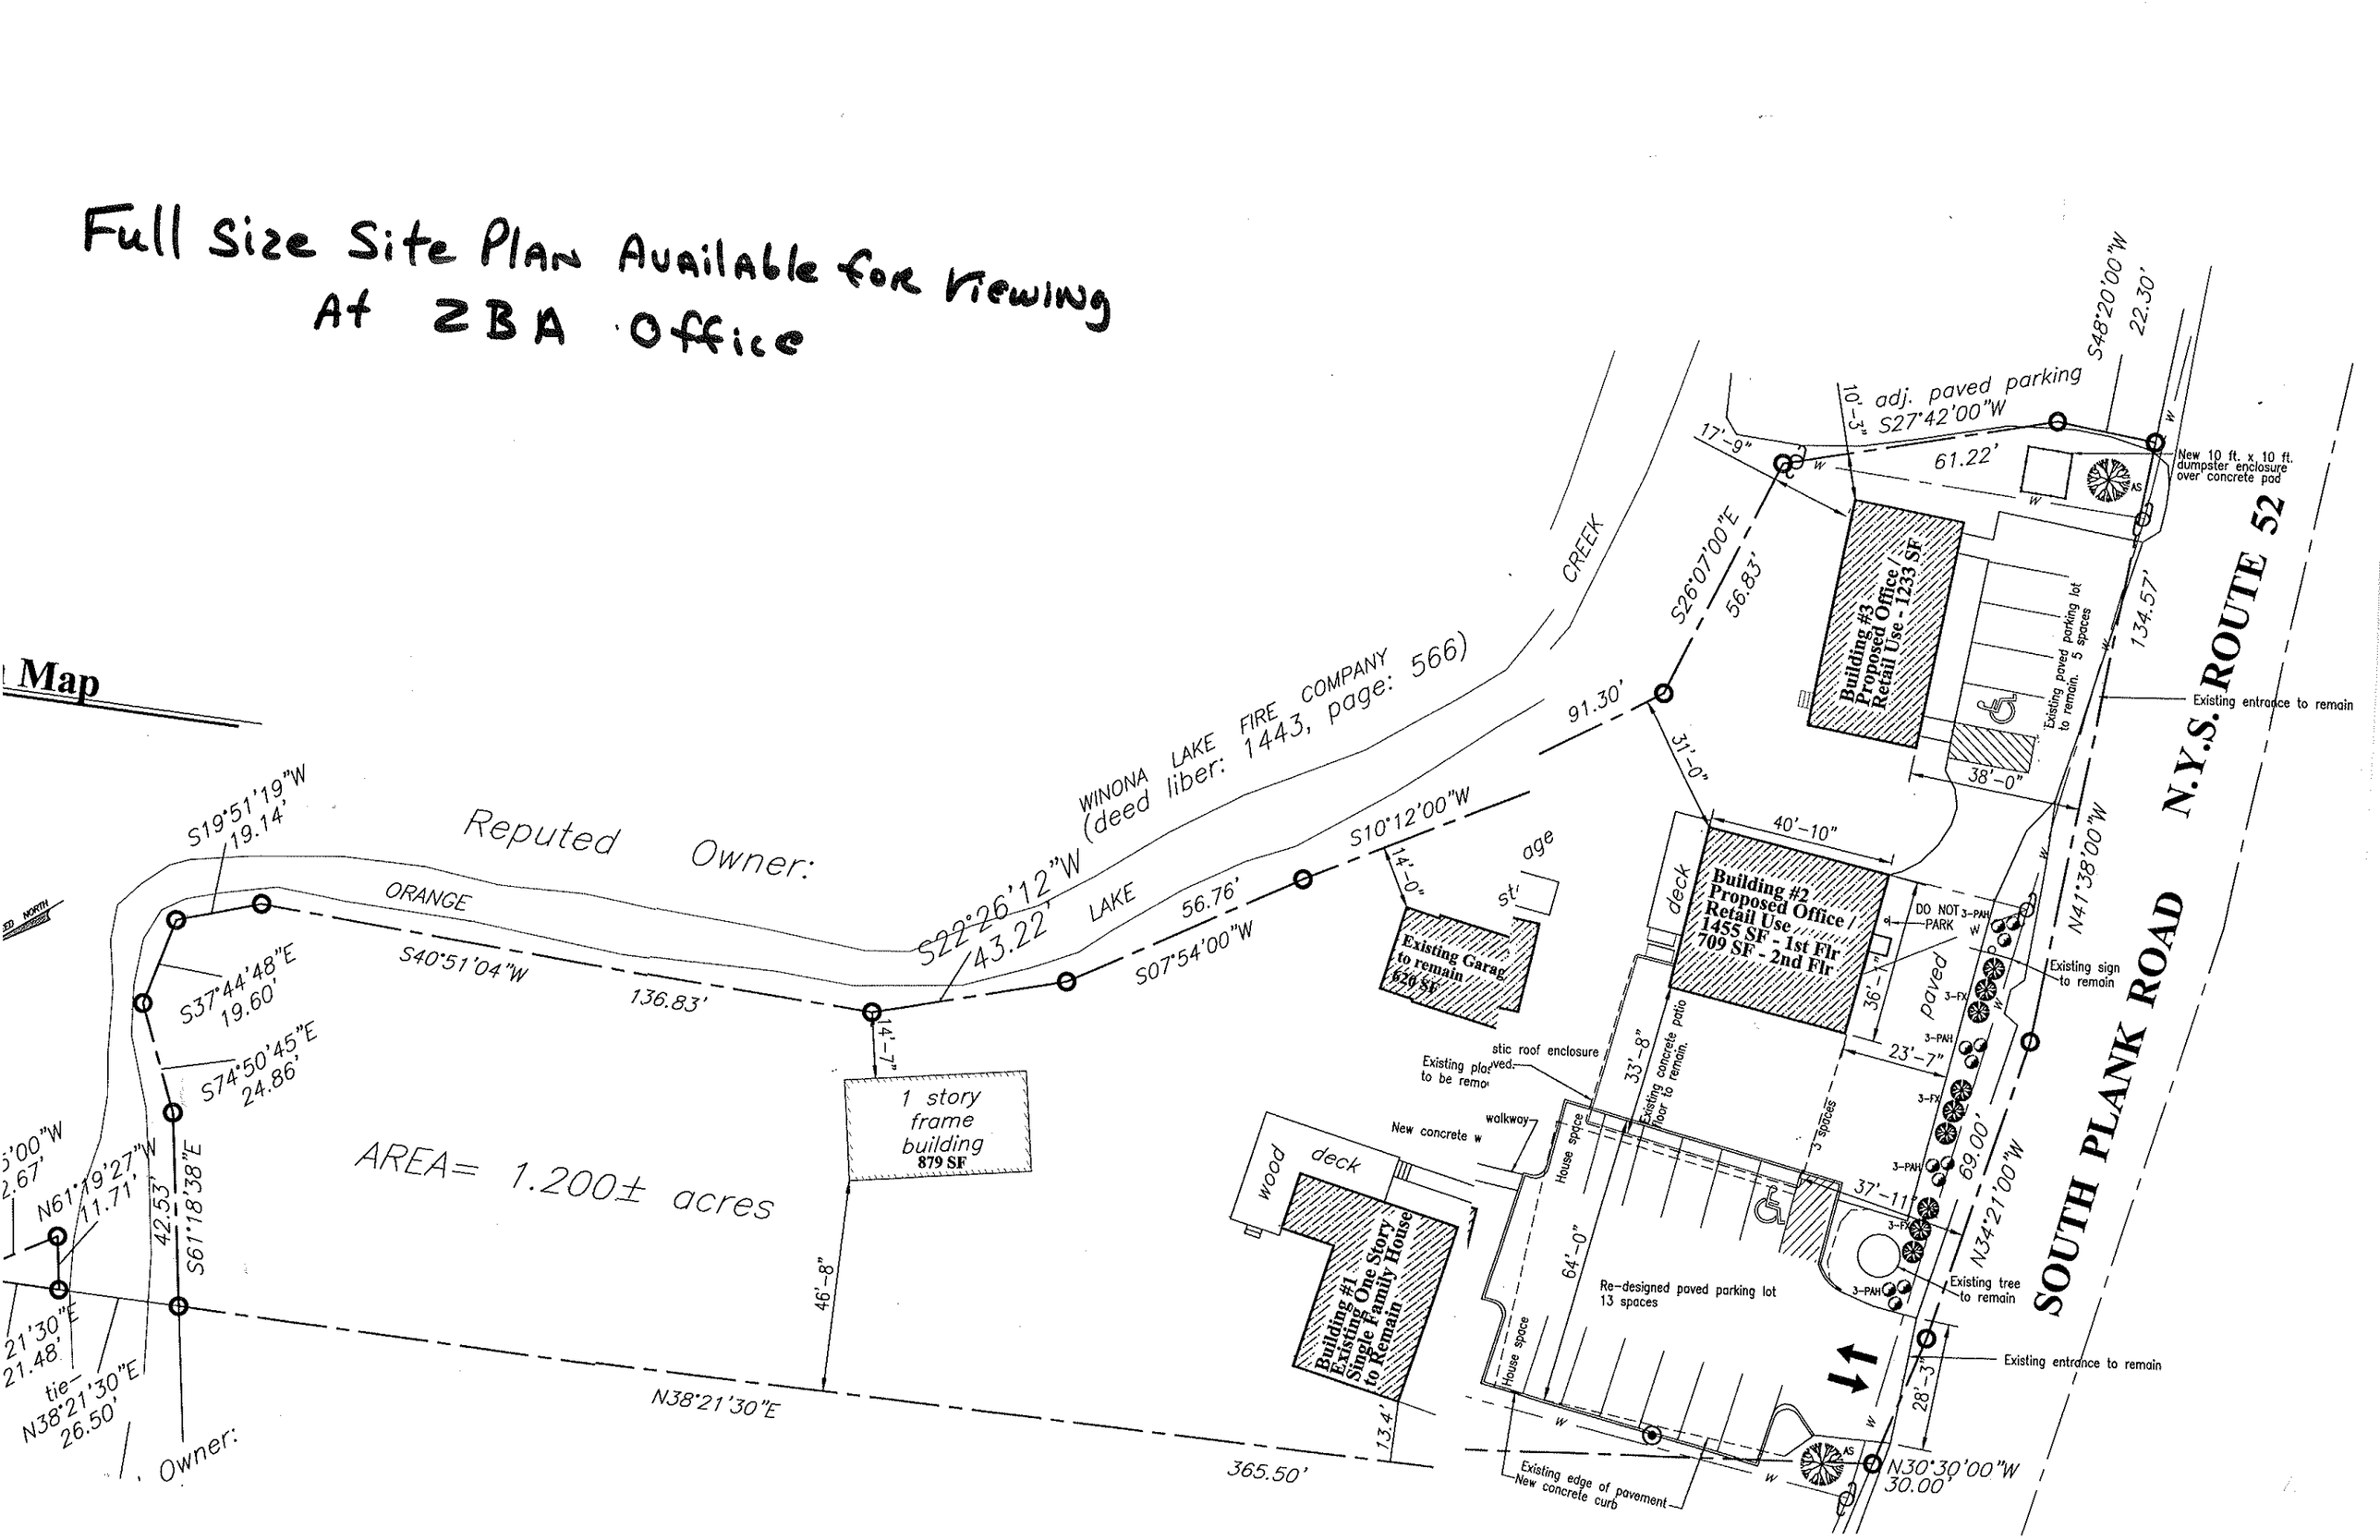
Map