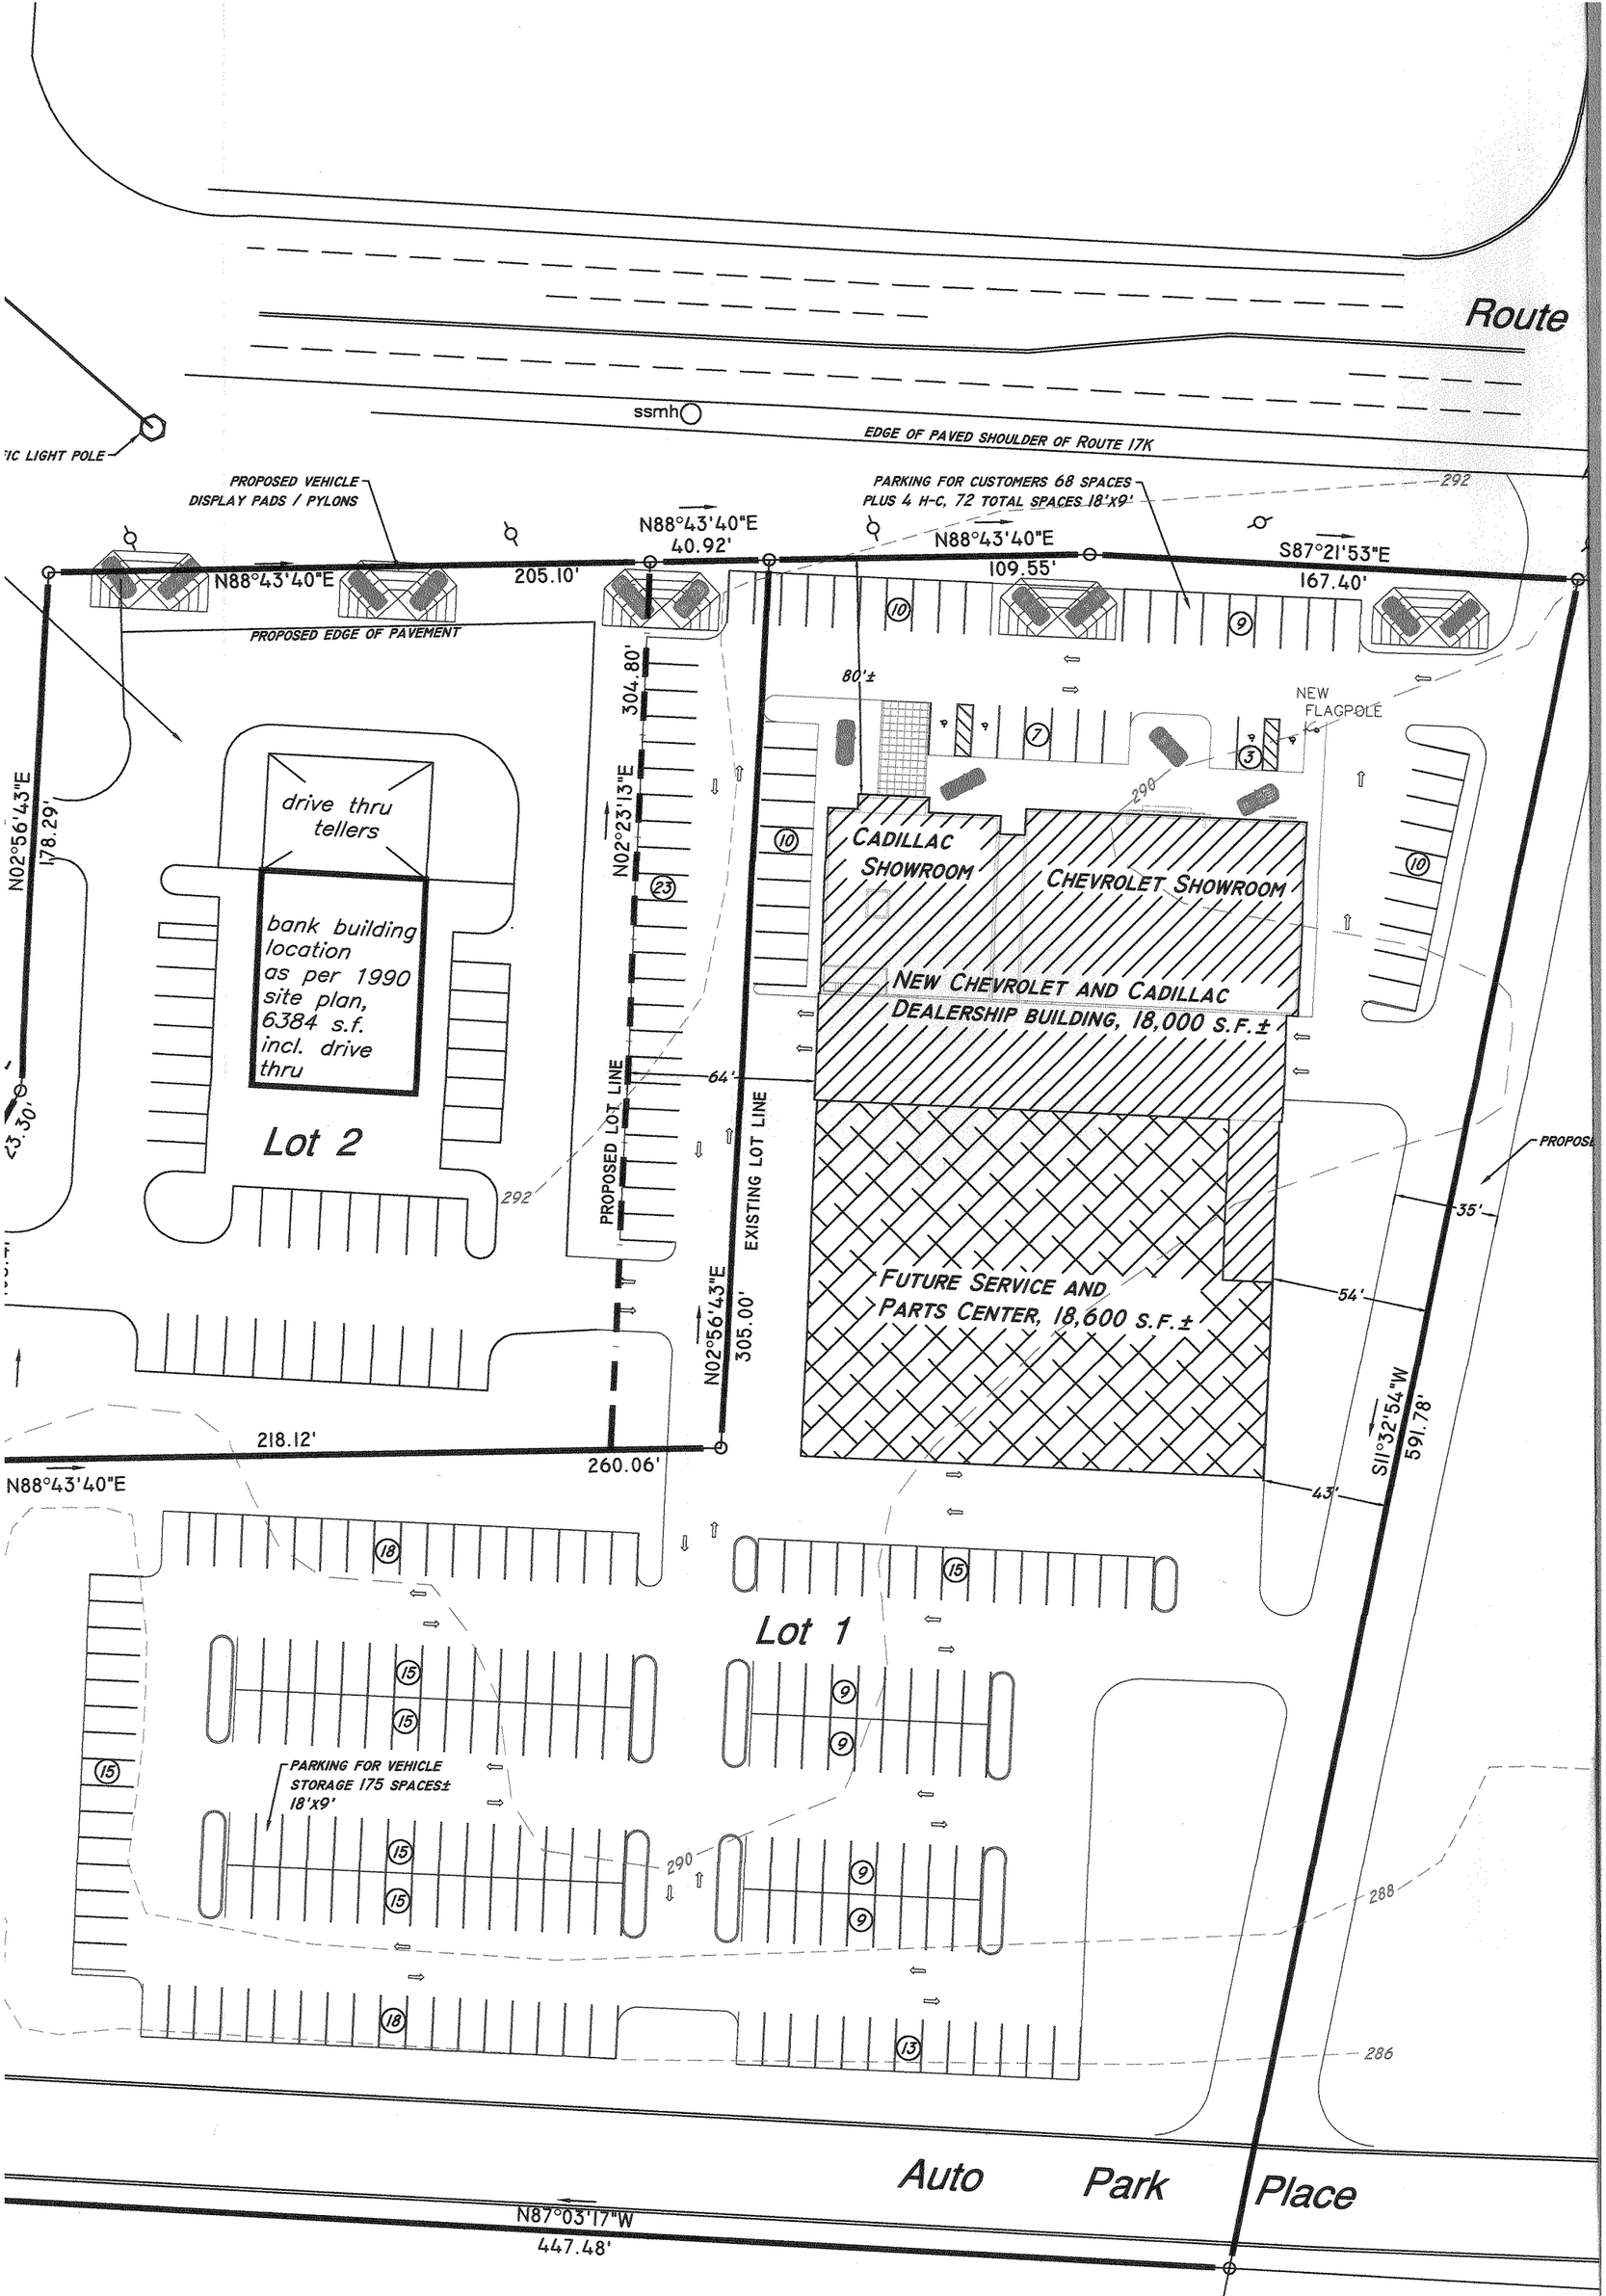

Lands n/f

Webb Properties, Inc.

s-b-l: 97-2-27.32

"Barton Chevrolet"

Sales and Showroom